


NOTES:
SINGLE TENANT OFFICE SHALL HAVE SURVEILLANCE
CAMERAS AS PER MOI STANDARDS. TO BE PROVIDED
BY TENANT

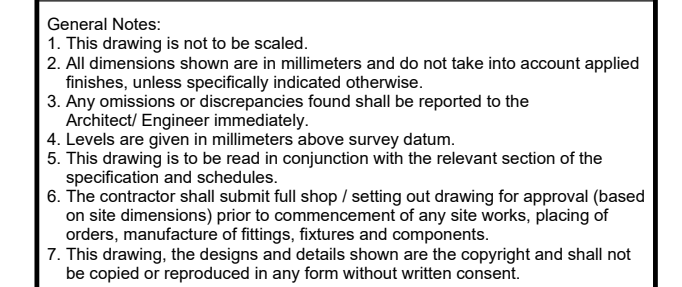

Notes:

[illegible]

C00	24/07/2024	ISSUED FOR CONSTRUCTION
Rev	Date	Description

Revision

Client:



Design Consultant:
Dubai
Building 5, Area B, 4th Floor
Dubai Design District, UAE
T +971 (4) 240 2010
F +971 (4) 770 7698
PO Box 60990
W dubai@dewan-architects.com

Dewan
Architects +
Engineers

Consultant:



JENSEN HUGHES
Advancing the Science of Safety
Jensen Hughes Saudi Arabia

Project Name:

**Prime Business Resort
Riyadh, KSA**

Drawing Title:

OFFICE BLOCK A04 & A06 SECURITY SYSTEM LAYOUT

Scale: 1 : 200	Sheet Size: A1	Drawn By: FI	Checked By: AA	Status: Approved
-------------------	-------------------	-----------------	-------------------	---------------------

Drawing No.	Revision No.
A22-71- JHS- SE- DRW- A04-1001	C00